LEGEND

1. NEW COVERED PORCH
2. NEW 5' WIDE SIDEWALK
3. NEW 8' WIDE DROP OFF LANE
4. NEW 16' WIDE ONE WAY LANE
5. EXIT TO CITY STREET
6. REWORK EXISTING WALK FOR ADA ACCESSIBILITY
7. NEW BEECH TREES
8. EXISTING BEECH TREE TO BE REMOVED
9. EXISTING 2 CAR GARAGE TO BE EMOVED
10. EXISTING BASKET BALL COURT
11. MAINTAIN EXISTING PARKING

Saint James' Episcopal Church & School
Warrenton, Virginia

SITE PLAN

September 09, 2016

Kerns Group Architects, P.C.
105 N, Maple Ave, Suite 200
Falls Church, Virginia

Copyright 2016 Kerns Group Architects, P.C., All Rights Reserved

OVERALL MASSING

EXISTING PORCH

PROPOSED COLOR SCHEME IS TO MATCH EXISTING LT. TAN STUCCO W/ GREY METAL, WINDOWS & SLATE SHINGLES.

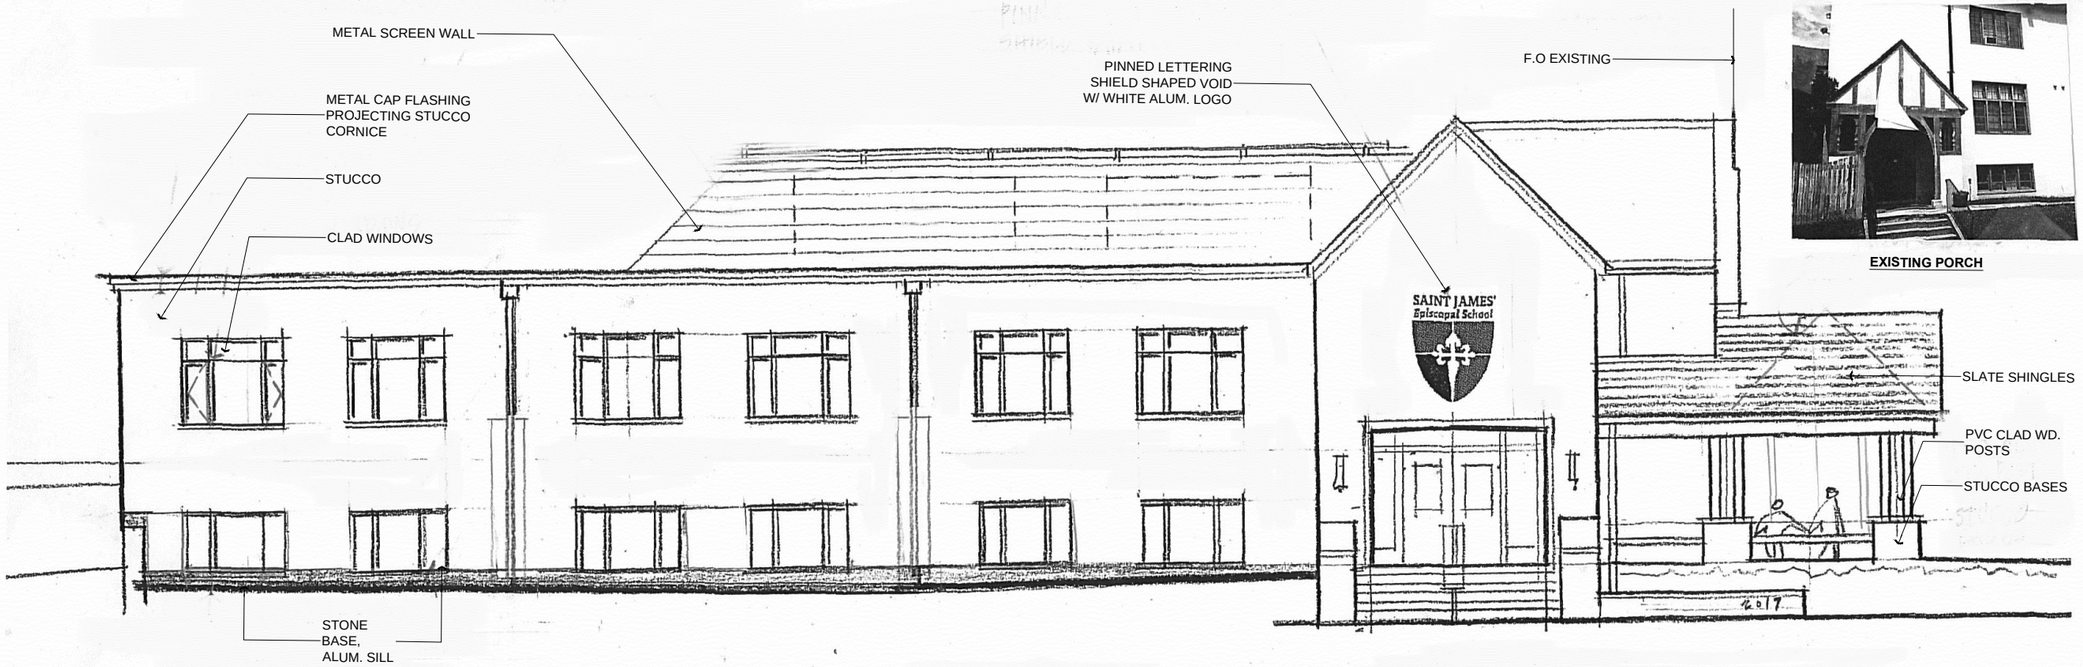

0 10' 20' 30' 40' 50' 100' 150' 200' 240'

Saint James' Episcopal Church & School
Warrenton, Virginia

EXTERIOR ELEVATION

September 09, 2016

Kerns Group Architects, P.C.
105 N, Maple Ave, Suite 200
Falls Church, Virginia

Copyright 2016 Kerns Group Architects, P.C., All Rights Reserved

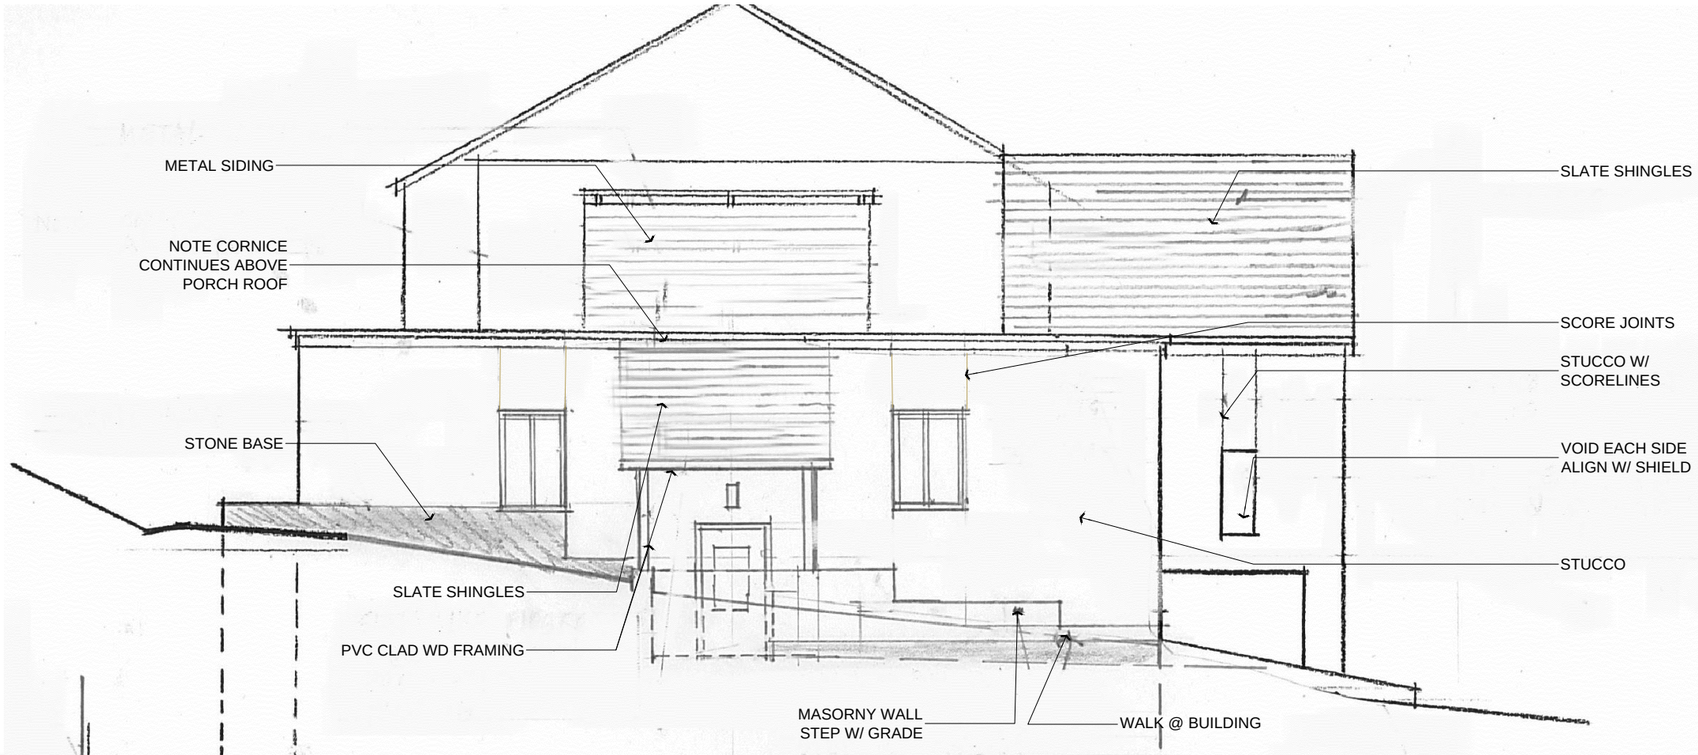

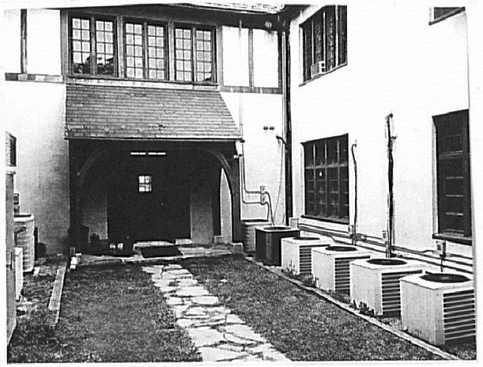

DESIGN CLUE

Saint James' Episcopal Church & School
Warrenton, Virginia

EXTERIOR ELEVATION

September 09, 2016

Kerns Group Architects, P.C.
105 N, Maple Ave, Suite 200
Falls Church, Virginia

Copyright 2016 Kerns Group Architects, P.C., All Rights Reserved